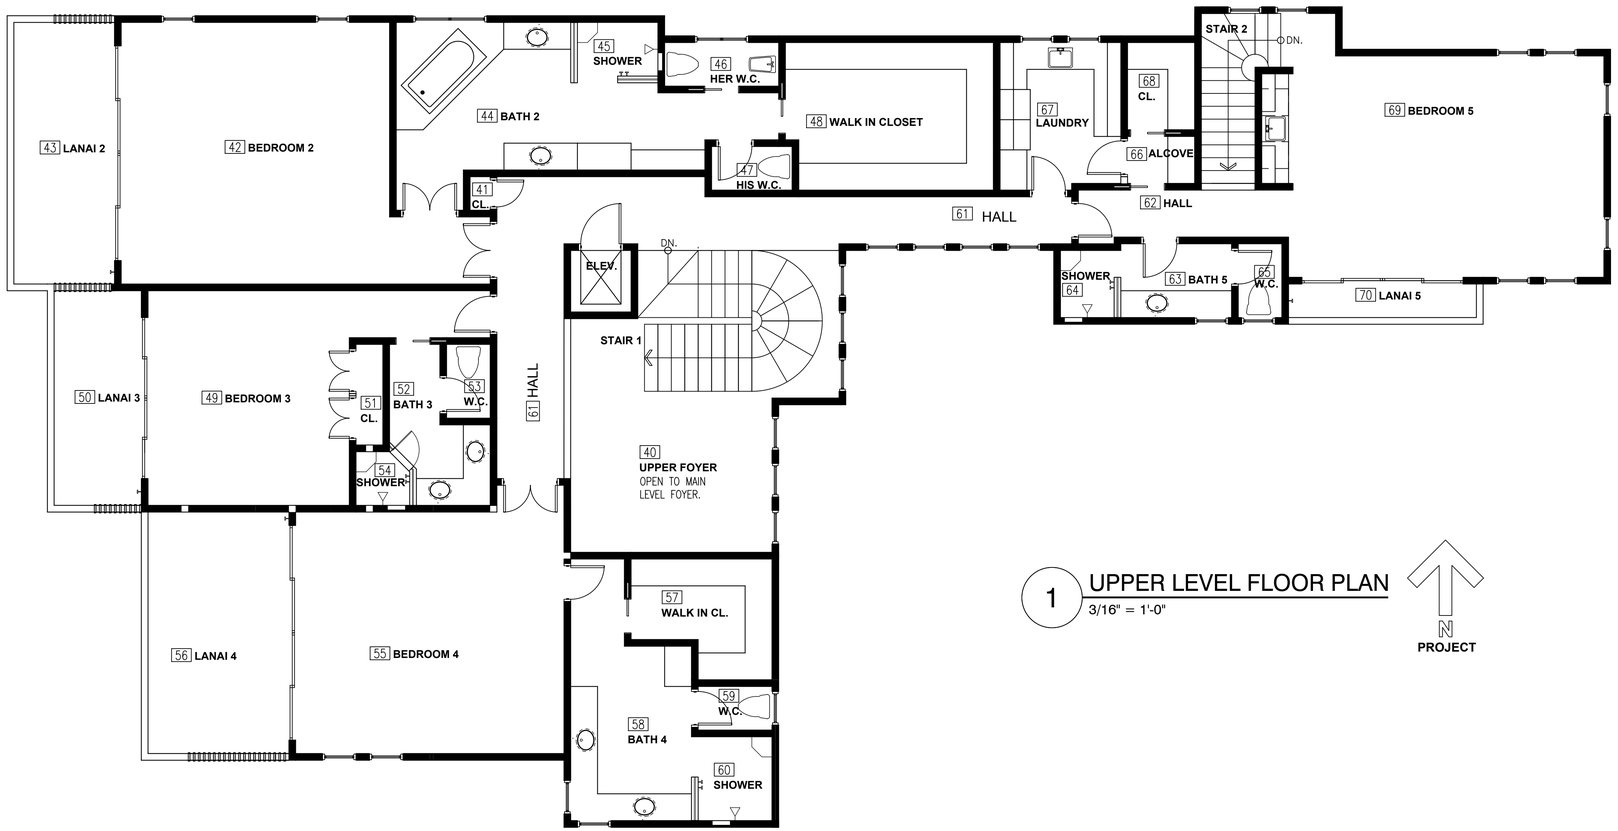

1 UPPER LEVEL FLOOR PLAN
3/16" = 1'-0"

N
PROJECT

PRELIMINARY DRAWING - NOT FOR CONSTRUCTION

UPPER LEVEL FLOOR PLAN

FRANK J. STIENE GROUP, INC.

175 WEST IKEA MOKU PLACE
WAILEA, MAUI, HI 96753
TEL. : 808-874-0175
FAX.: 808-874-0660
EMAIL: FJSarchitect@cox.net

© 2009 FRANK J. STIENE GROUP, INC., ALL RIGHTS RESERVED

HAWAII LICENSE: AR-6466

THIS WORK WAS PREPARED BY ME OR UNDER MY SUPERVISION.
CONSTRUCTION OF THIS PROJECT WILL BE UNDER MY OBSERVATION

DESIGN CONSULTANT:

WILL WILLETT
175 WEST IKEA MOKU PLACE
WAILEA, HAWAII 96753
Telephone: 874-0175

PROJECT NAME:
CLAPP 2 RESIDENCE
3190 SOUTH KIHEI ROAD
KIHEI, HI 96753

CLIENT:
MATTHEW G. NORTON CO.
801 SECOND AVENUE
SEATTLE, WA 98104

DRAWING TITLE:
UPPER LEVEL FLOOR PLAN

TMK: (2) - 2 - 1 - 10:031

No.	DATE	DESCRIPTION

REVISION:

PROJECT NUMBER: 0901
DRAWING NUMBER:
2A-2
DATE: 2 / 23 / 10
SCALE: AS NOTED
PREPARED BY: FJS